Sketch for Construction of Bangalore One Building providing Entrance Gate Paving & chain link fencing & Flood Light pole fixing etc in Ward No-7 Byrasandra, Kodigehalli Sub-Division

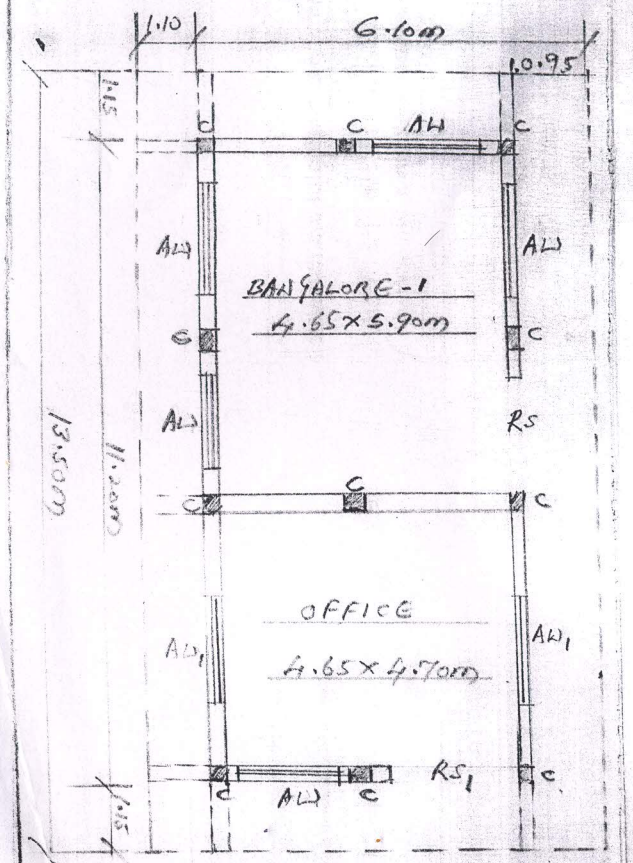

GROUND FLOOR PLAN

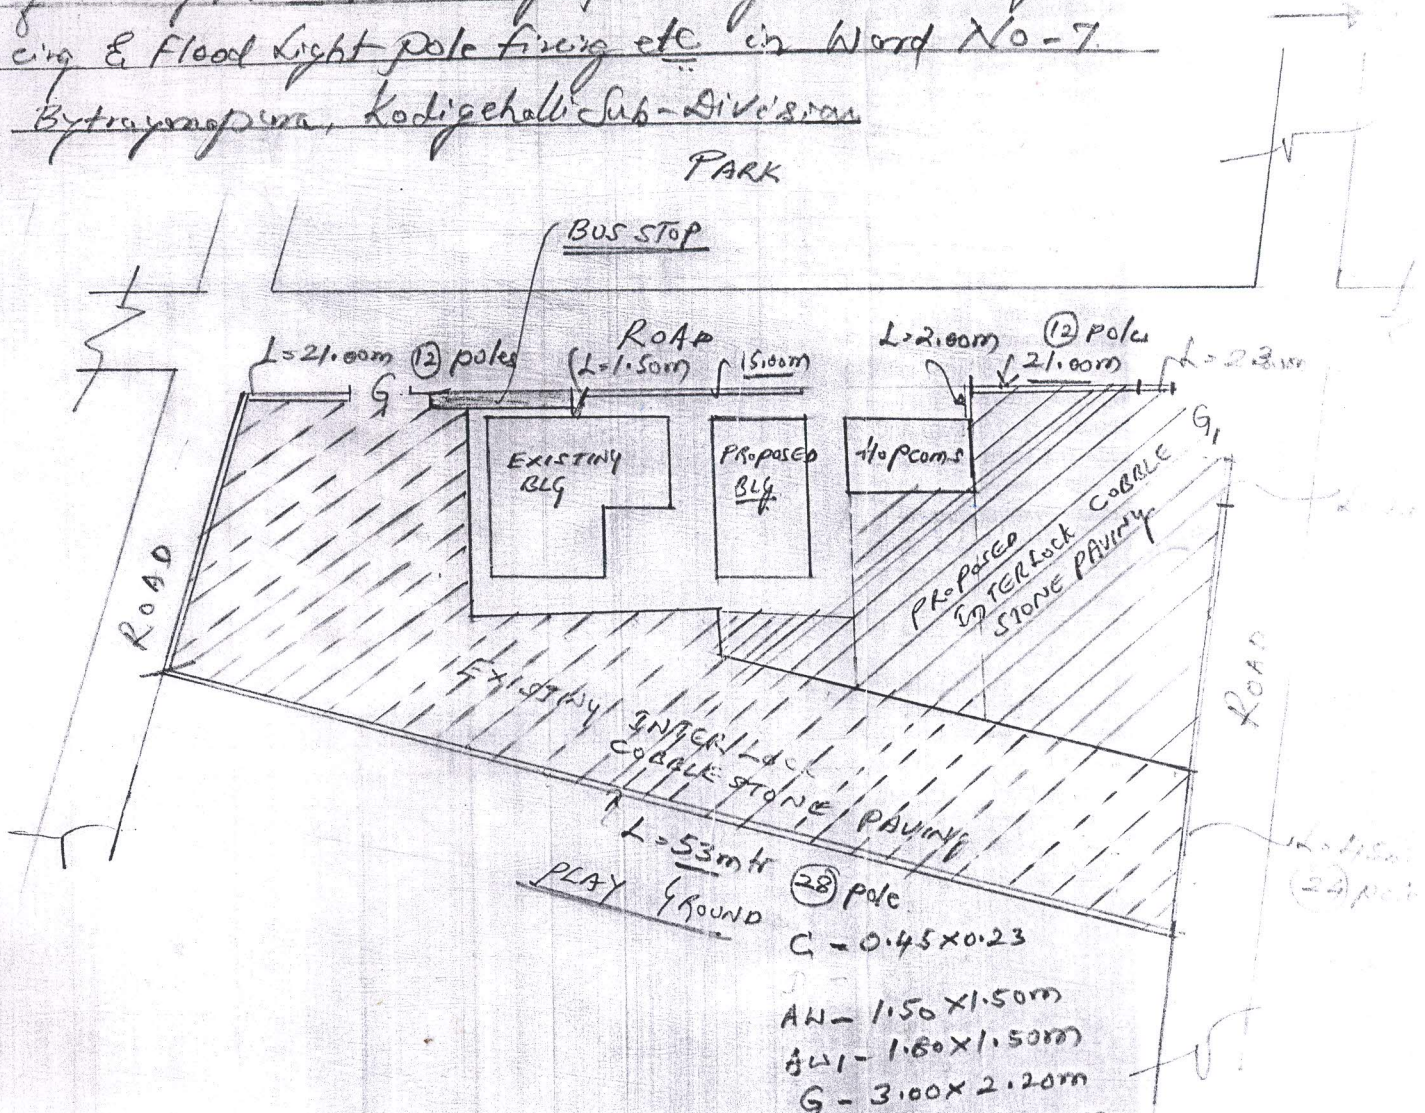

G - 0.45×0.23

AW - 1.50×1.50m

AW1 - 1.60×1.50m

G - 3.00×2.20m

G1 - 5.10×2.20m

RS - 1.90×2.10m

RS1 - 2.00×2.10m

M.L.M. N.D
AE(WJ)

Assistant Executive Engineer
Kodigehalli Sub Division
Bruhat Bangalore Mahanagara Palike
Bangalore - 560 092